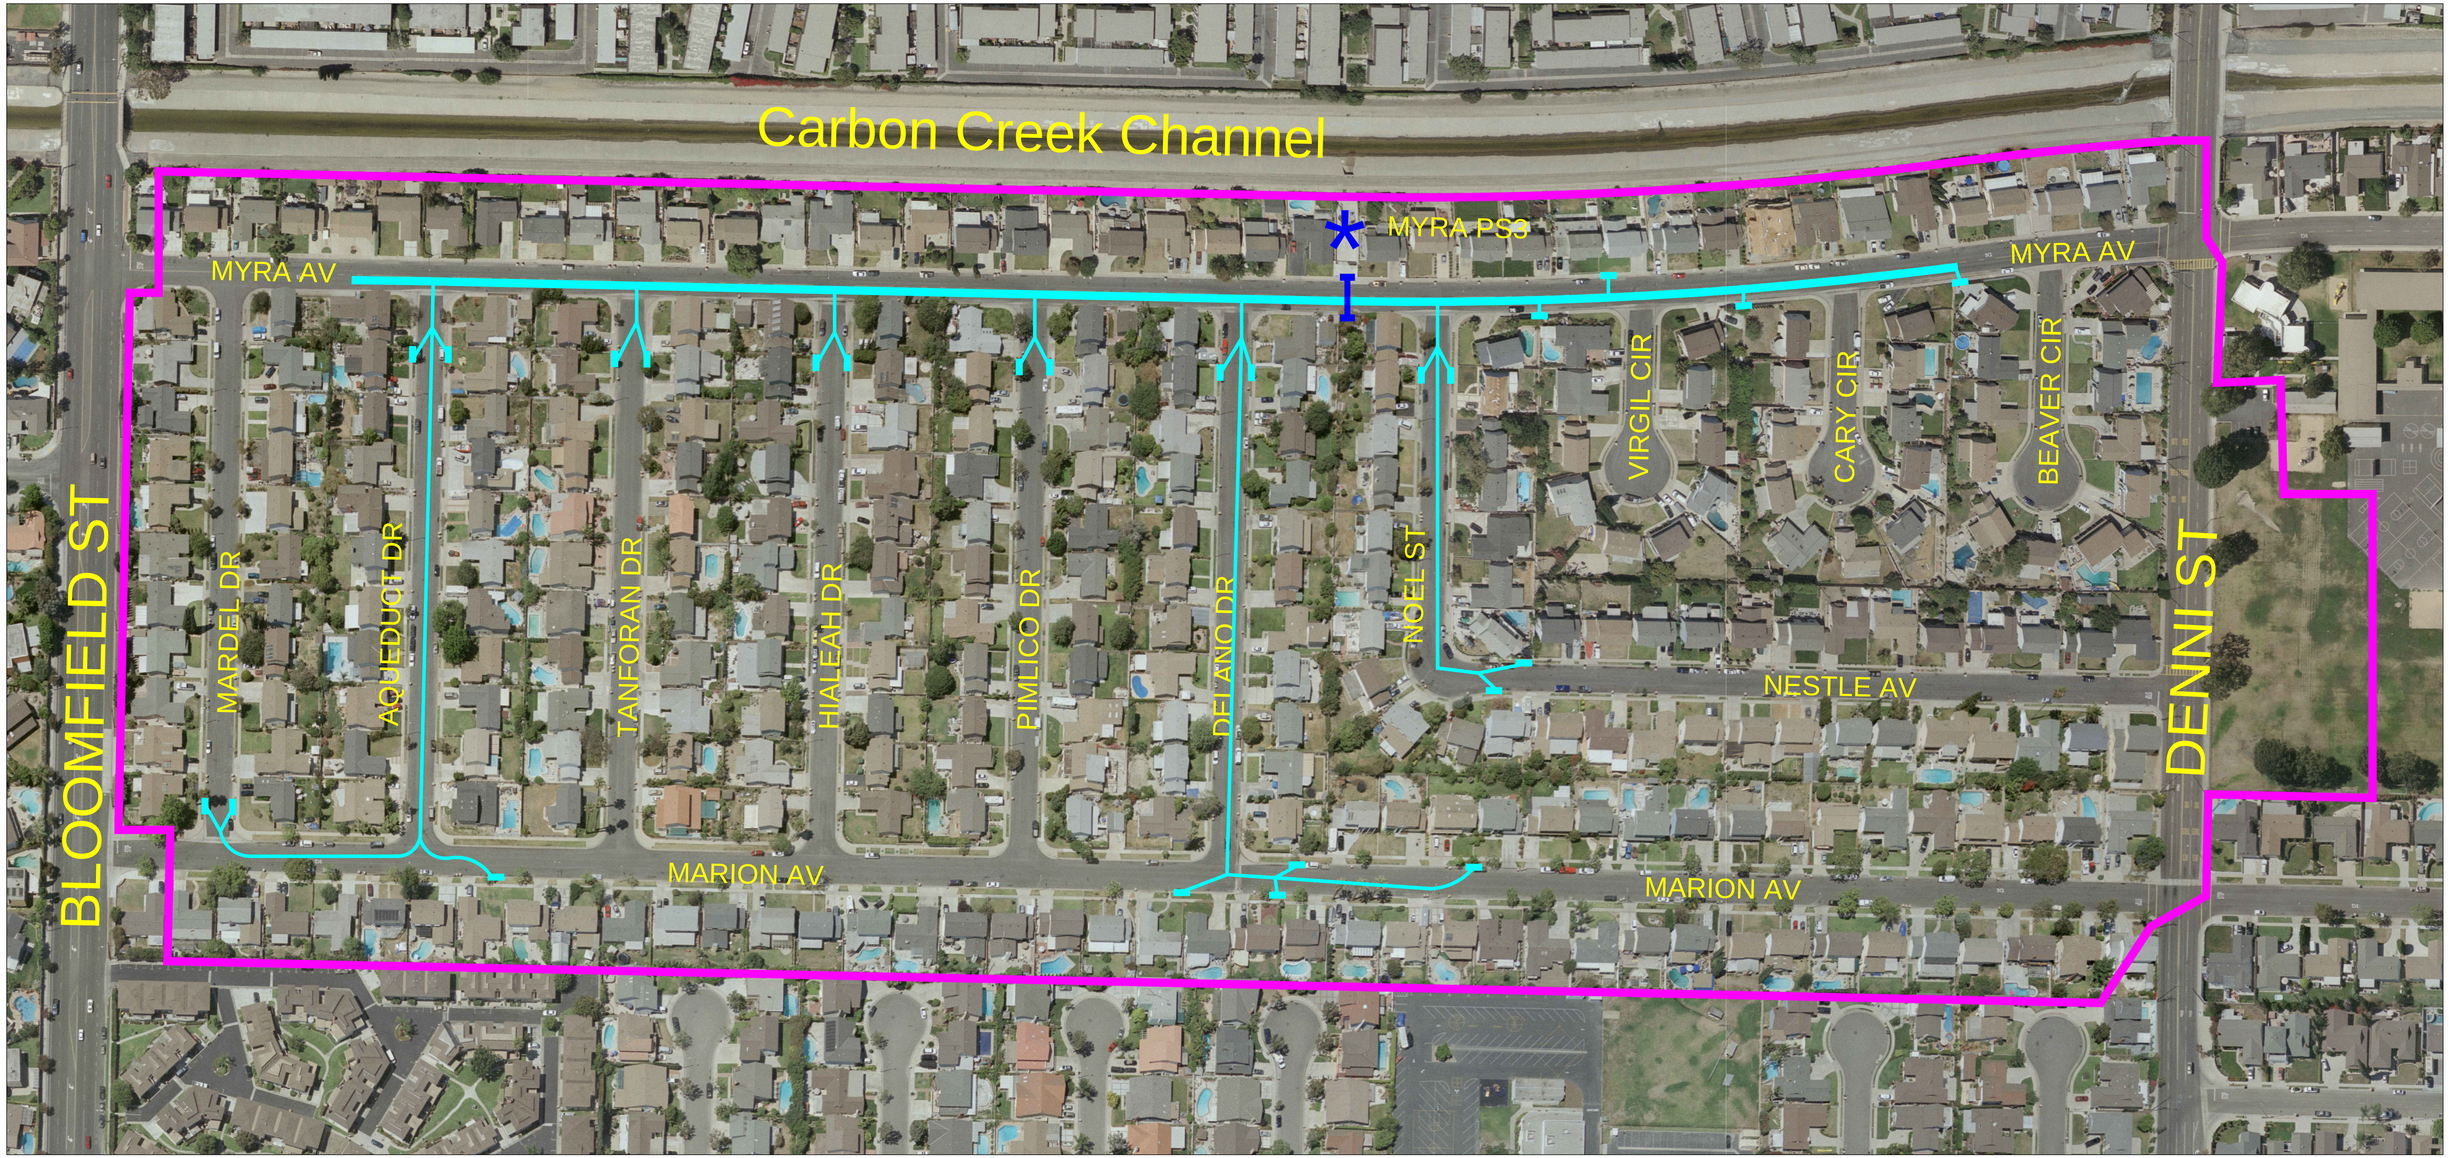

Myra Avenue Storm Drain No. 3
Project 143

NOT TO SCALE